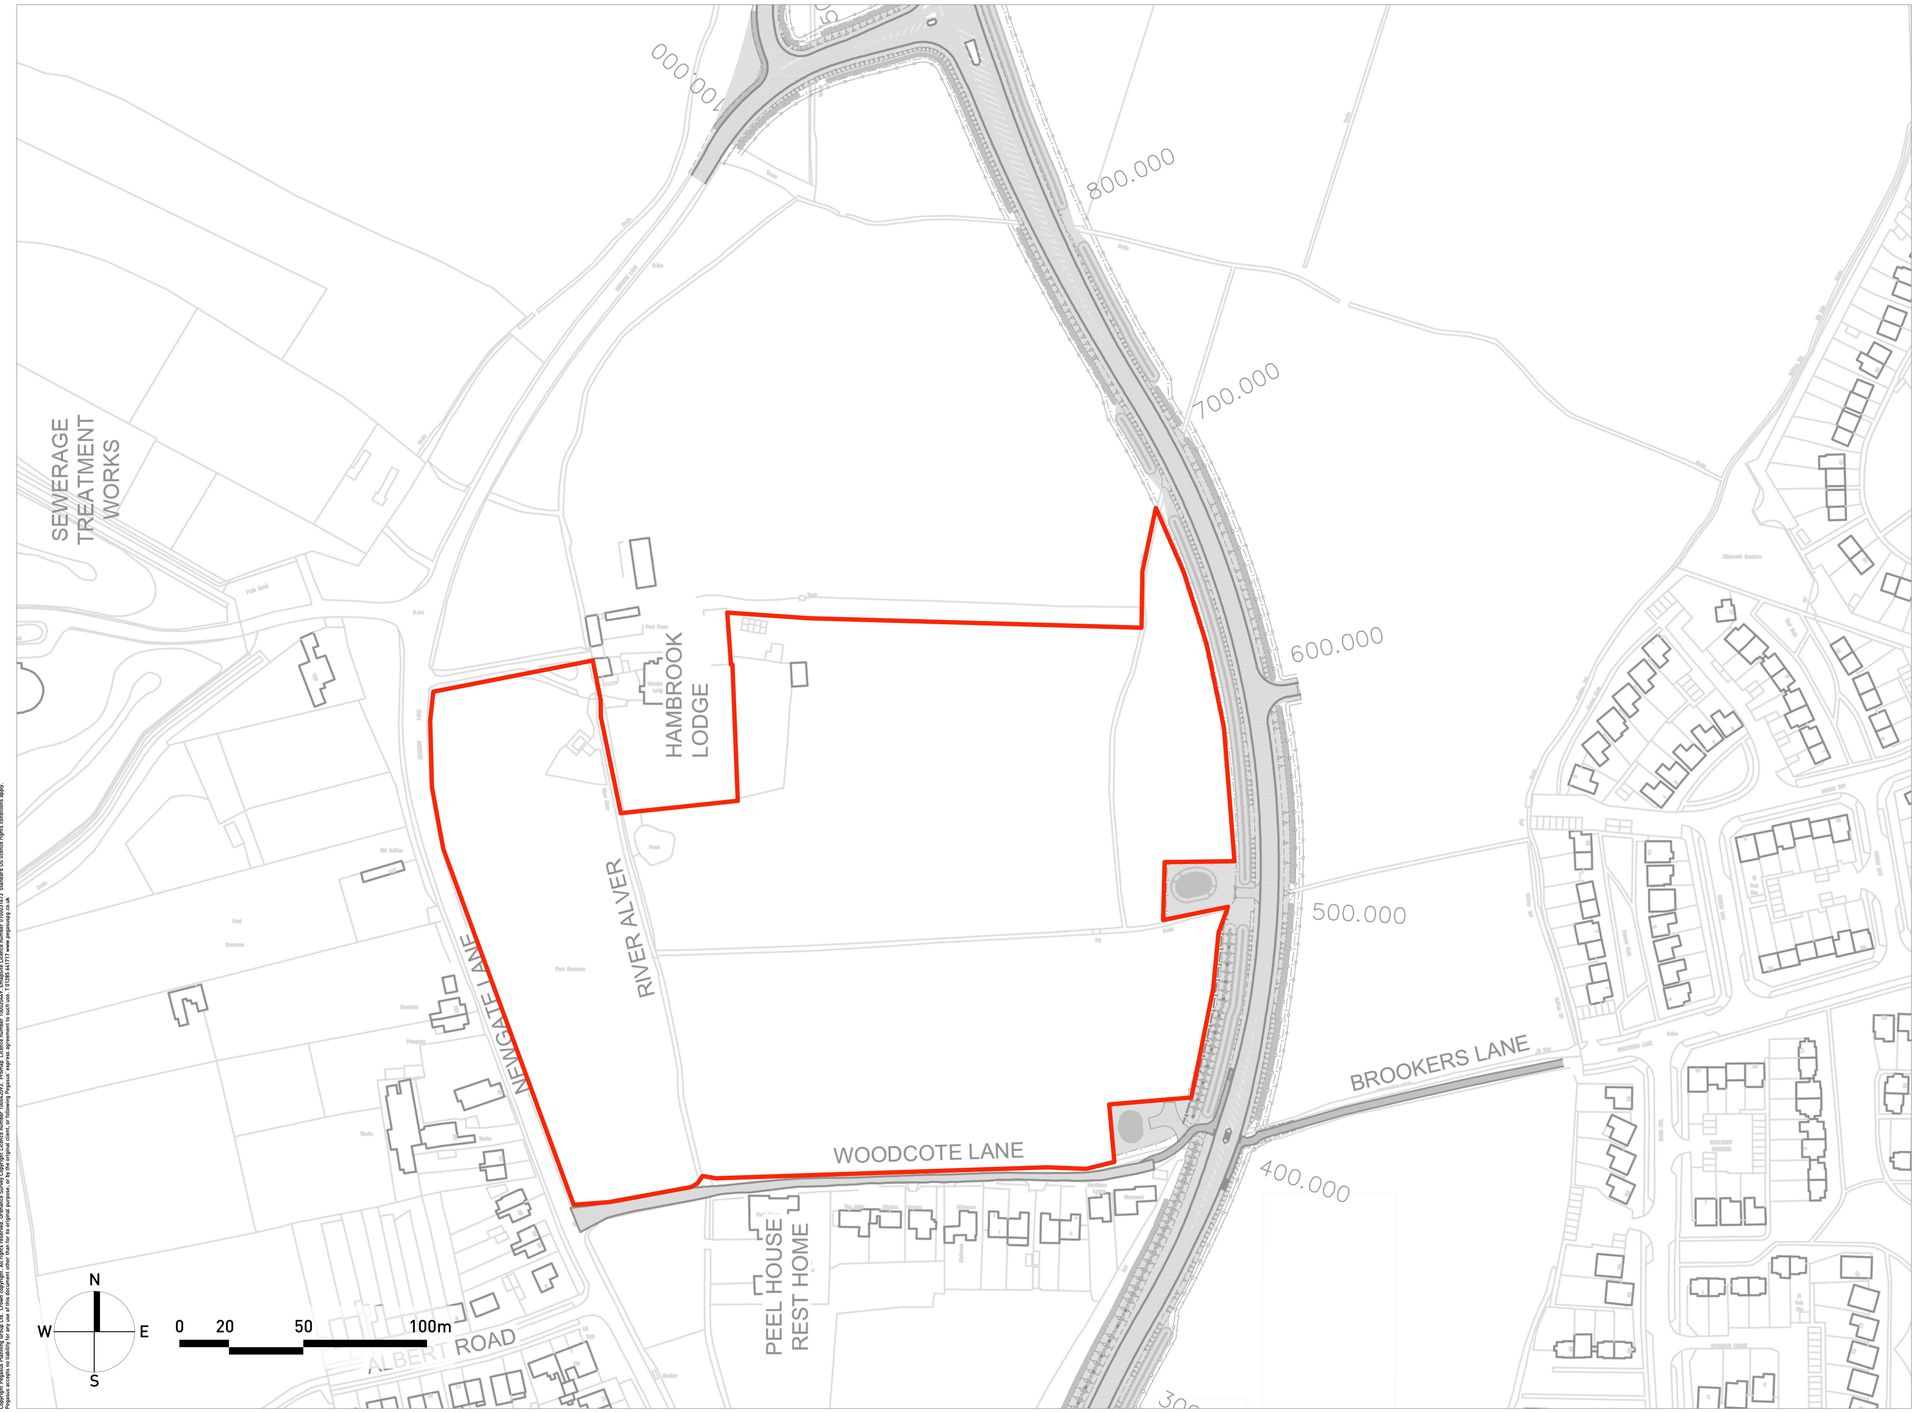

KEY: SITE LOCATION - SOUTH

APPLICATION BOUNDARY
6.08 HA

Copyright Pegasus Planning Group Ltd. Crown copyright. All rights reserved. © Ordnance Survey Copyright Licence number 100042093. Promap. Licence number 100020449. EnvisPlus Licence number 100031673. Standard OS licence rights conditions apply. Pegasus accepts no liability for any use of this document other than for its original purpose, or for the original client, or following Pegasus' express agreement to such use. | T:01285 641717 | www.pegasusgroup.co.uk

LAND ADJACENT TO NEWGATE LANE, FAREHAM - **SITE LOCATION PLAN** - SOUTHERN PARCEL

Pegasus Design

PLANNING | DESIGN | ENVIRONMENT | ECONOMICS

| www.pegasusgroup.co.uk | TEAM/DRAWN BY: THA | APPROVED BY: MFA | DATE: 29/08/18 | SCALE: 1:1250 @ A1 | DRWG: **BRS.4989**_21 SHEET NO: 02 REV: B | CLIENT: **BARGATE HOMES LTD** |