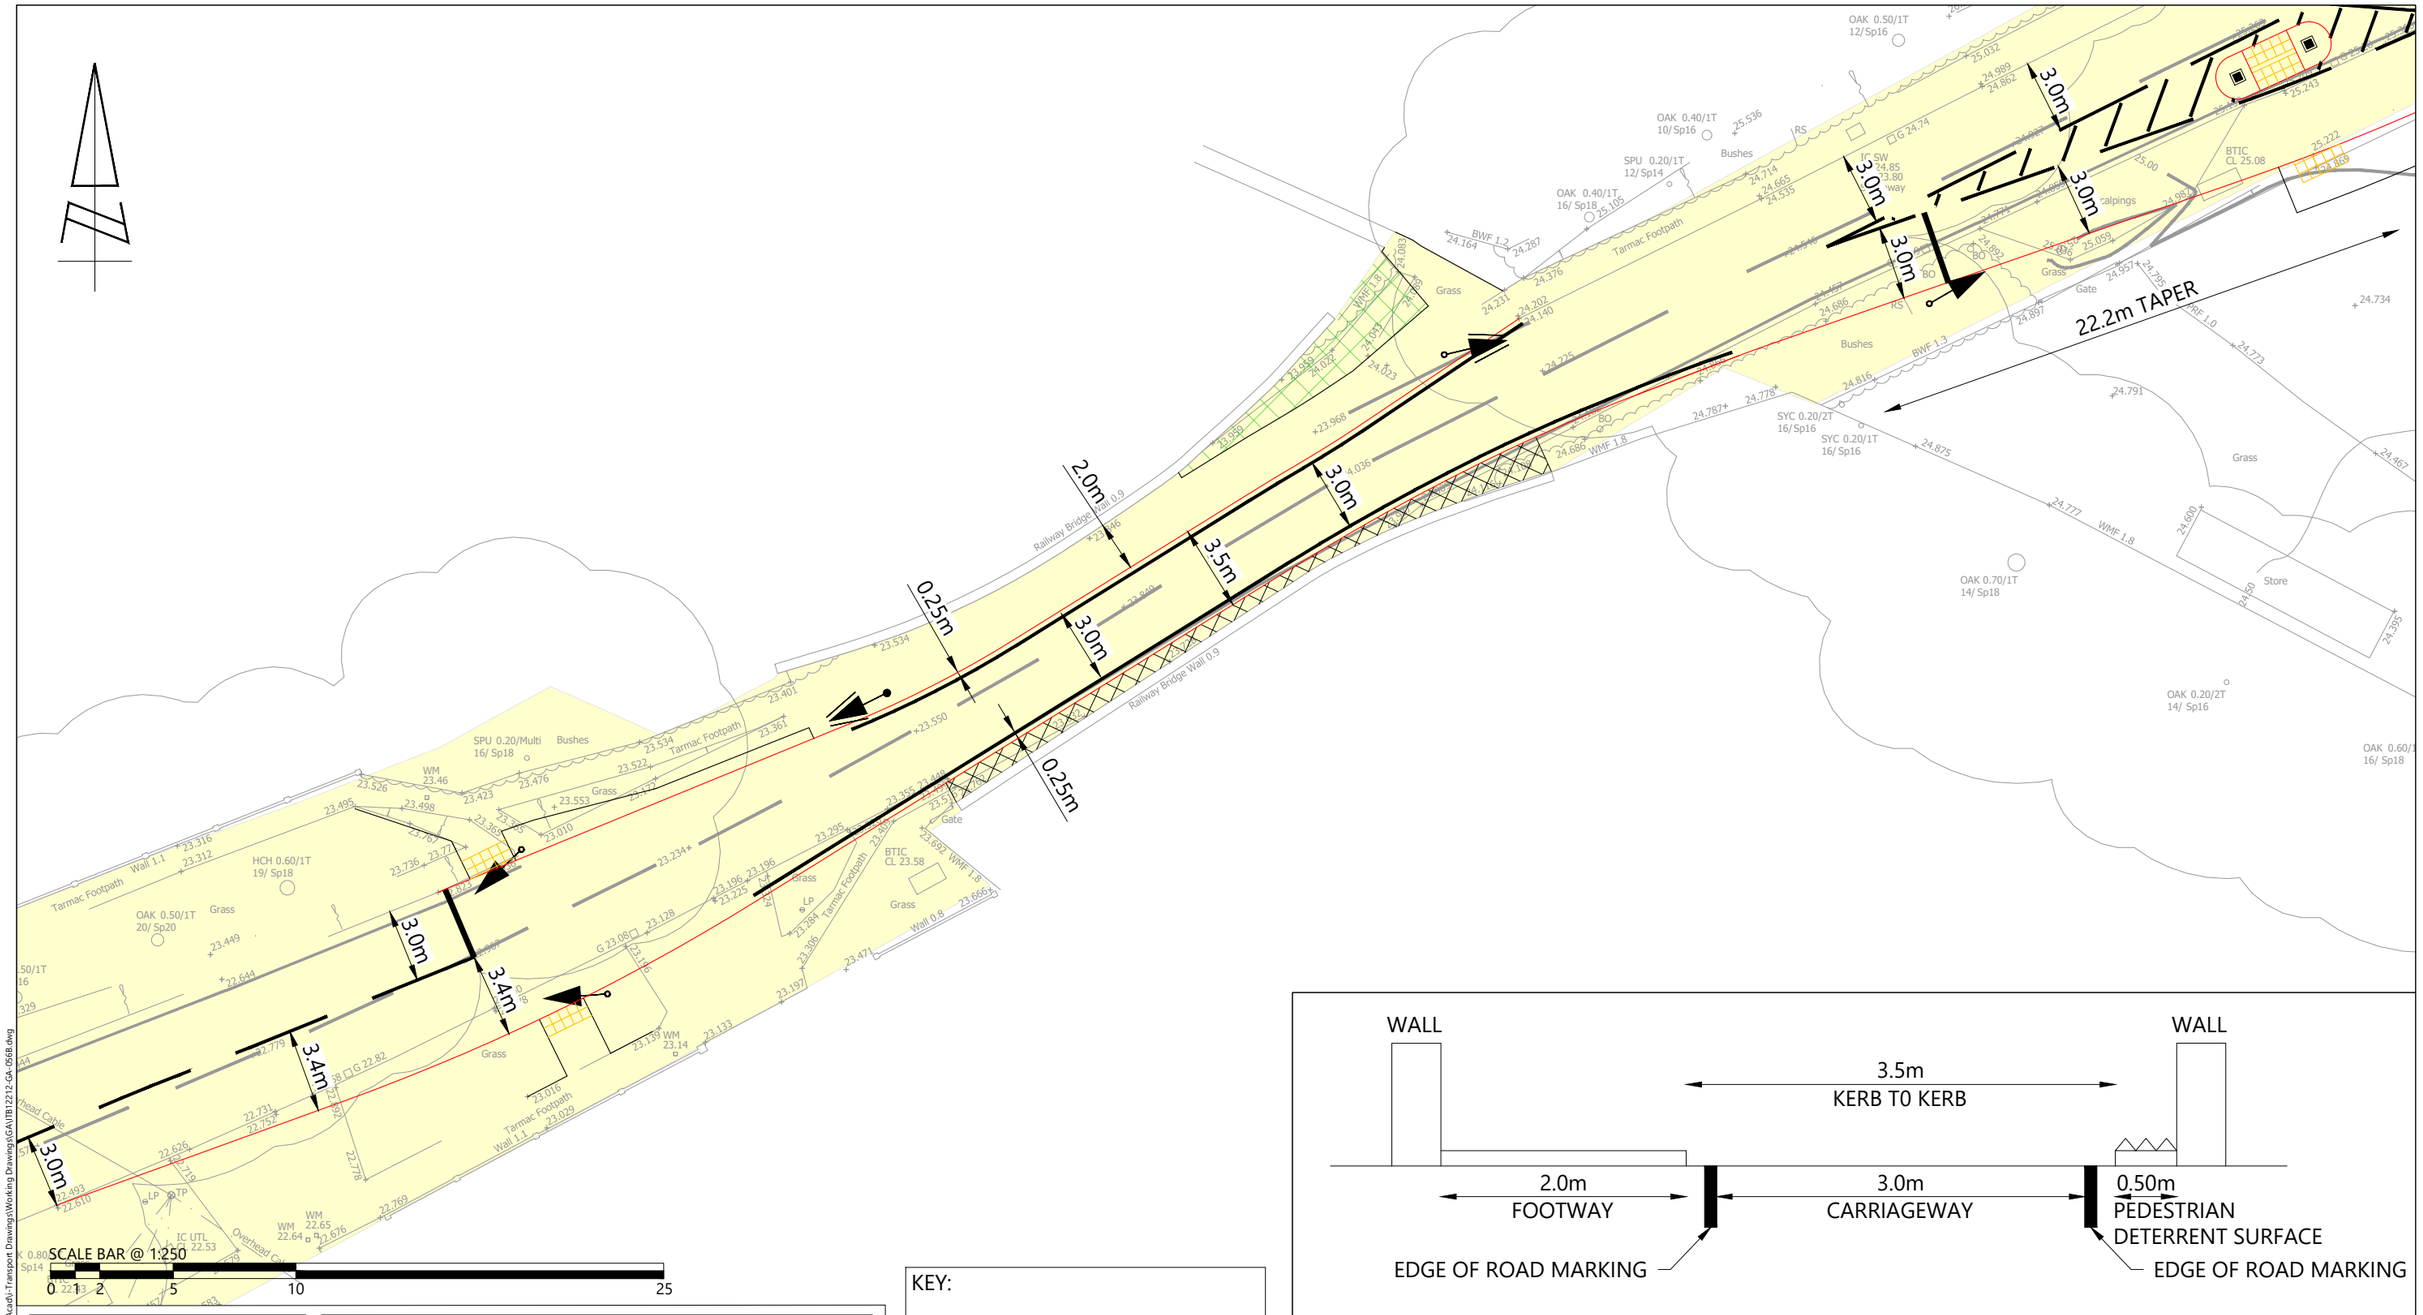

INDICATIVE CROSS SECTION ACROSS BRIDGE
SCALE 1:50

SCALE BAR @ 1:50
0 1 2 5

KEY:

EXTENTS OF HIGHWAY BOUNDARY

REPRODUCED FROM THE ORDNANCE SURVEY MAP WITH THE PERMISSION OF THE CONTROLLER OF HER MAJESTY'S STATIONERY OFFICE. LICENCE No. 100044286. © CROWN COPYRIGHT RESERVED.

DRAWING ISSUED FOR FEASIBILITY CONSIDERATION AND PLANNING PURPOSES ONLY. DRAWING NOT TO BE USED FOR CONSTRUCTION. I-TRANSPORT LLP ACCEPT NO RESPONSIBILITY FOR ERRORS MADE BY OTHERS IN SCALING FROM THIS DRAWING. MEASUREMENTS SHOULD BE TAKEN FROM FIGURED DIMENSIONS ONLY. CDM REQUIREMENTS CONSIDERED AT FEASIBILITY STAGE ONLY. FURTHER CONSIDERATION REQUIRED BY DETAILED DESIGN TEAM.

i-Transport

Grove House, Lutyens Close, Chineham
Basingstoke, Hampshire, RG24 8AG

Tel: 01256 338640

www.i-transport.co.uk

REV	DATE	BY	DESCRIPTION	CHK	APD
B	08.10.20	MC	UPDATES IN LINE WITH HCC COMMENTS	RS	TW
A	24.07.20	MC	UPDATES IN LINE WITH HCC COMMENTS	RS	TW

STATUS: FOR INFORMATION

TITLE: DOWNEND ROAD BRIDGE - PROPOSED SIGNAL ARRANGEMENT WITH FOOTWAY
GENERAL ARRANGEMENT - DIMENSIONS
SHEET 7 OF 7

PROJECT: DOWNEND ROAD, PORTCHESTER

CLIENT: MILLER HOMES

DRAWN:	CHECKED:	APPROVED:
MC	TW	TW

SCALE @ A3:	DATE:
AS SHOWN	19.03.20

PROJECT No: ITB12212

DRAWING No: ITB12212-GA-056

REV: B

T:\Projects\12000 Series Project Numbers\12212\TB Downend Road. Portchester\Tech\Acad\i-Transport Drawings\Working Drawings\GA\ITB12212-GA-056B.dwg