Side Elevation

Front Elevation
* Obscure glass

Rear Elevation

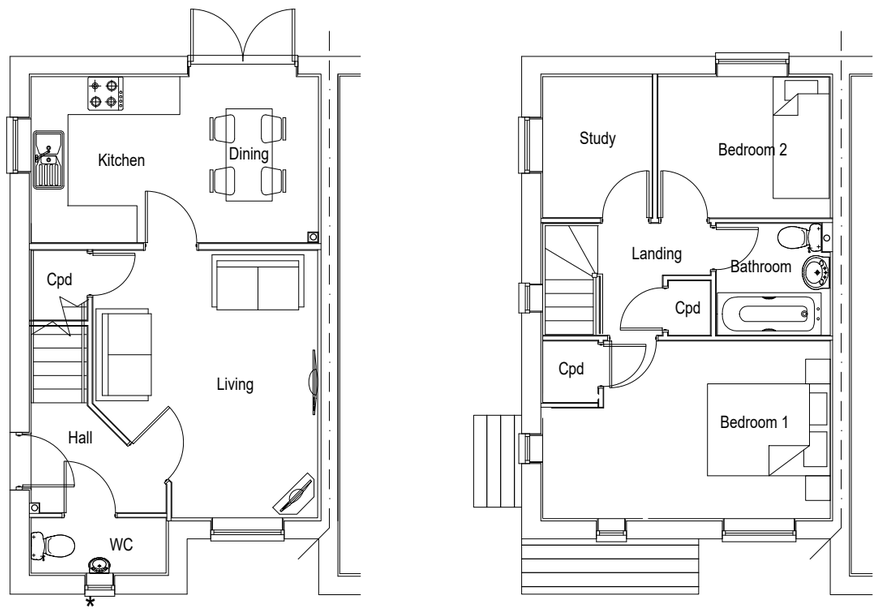

Ground Floor Plan
* Obscure glass

First Floor Plan

Plots
As- 90,
Opp-

Rev	Date	Revision Details	Dr	Ch
D	15.01.21	Amended to suit comments from Planners	CD	DB
C	07.10.20	Amended to show affordable layout	CD	BR
B	18.09.20	Plot numbers revised to suit latest site layout	CD	BR
A	06.03.20	Plot numbers updated in accordance with A-02-010-TP Rev D	CD	BR

Drawing Title: Hanbury Corner Plans & Elevations

Job No: 220 | Drawing No: Han-C-HA-001 | Rev: D

Drawn: CD | Checked: BR | Date: Nov '19

Job Title: Oakcroft Lane, Stubbington

Scale: 1:100 @ A3 (metres 1 2 3 4)

Status: PLANNING

PERSIMMON
Together, we make a home

Persimmon Homes. No dimensions to be scaled from drawing except for the puposes of Planning Applications. The contractor should check all dimensions on site. It is the contractors responsibility to ensure compliance with Building Regulations.

File Location: s:\south coast\technical\current sites\stubbington - oakcroft\drawings\architect\planning\house type drawings\persimmon