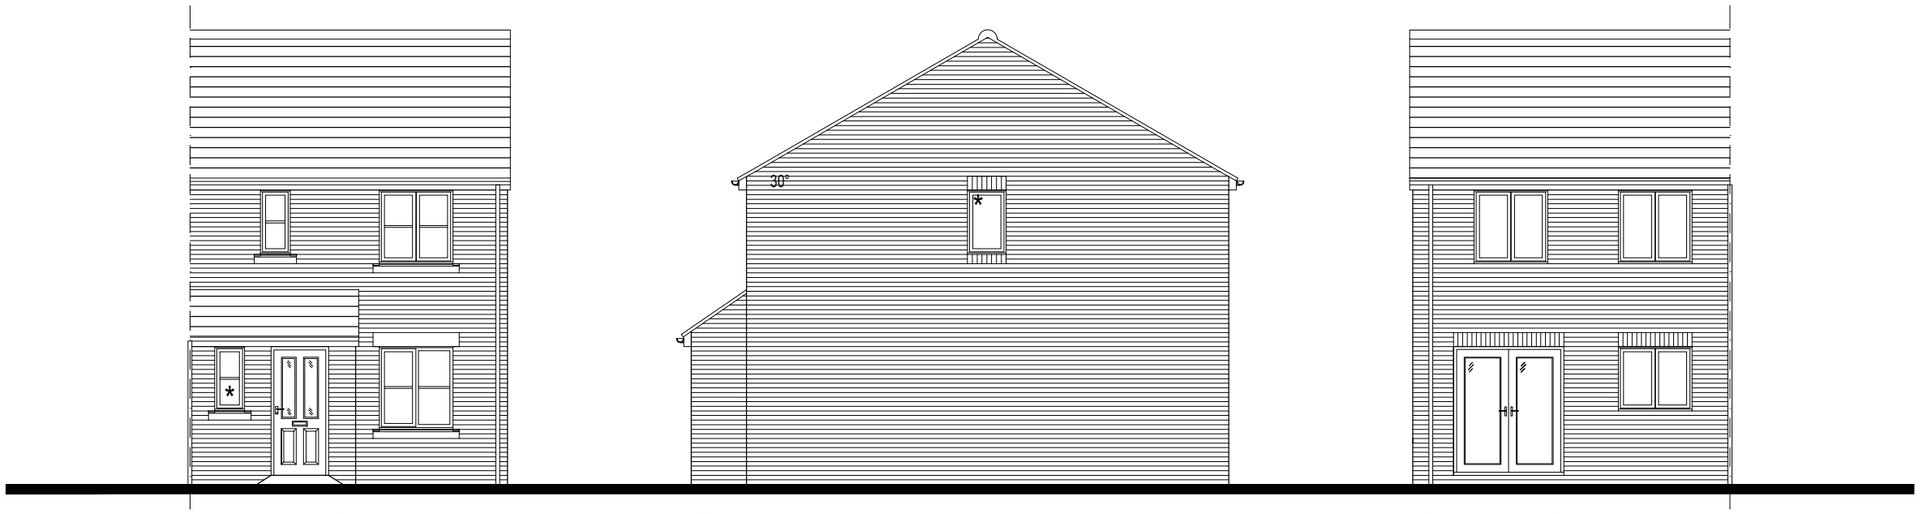

Front Elevation

Side Elevation

* Obscure glass

Rear Elevation

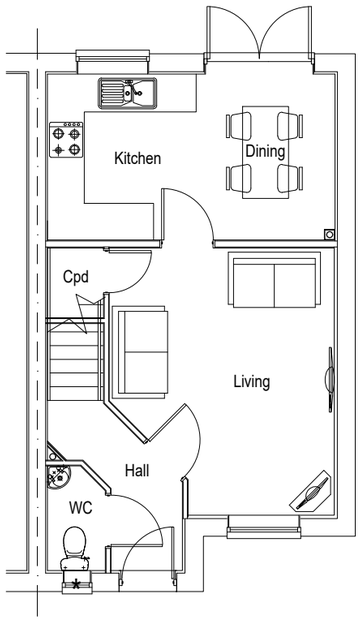

Ground Floor Plan

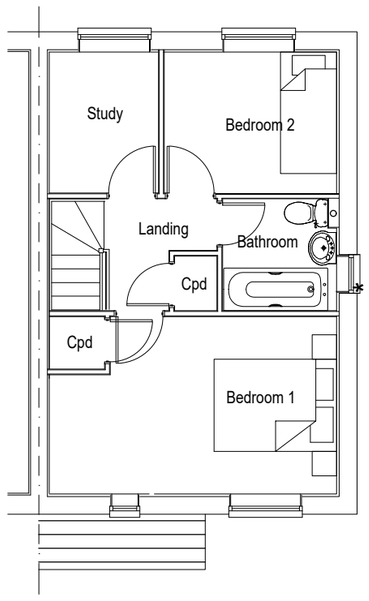

First Floor Plan

* Obscure glass

Plots
As- 178,
Opp-

Rev	Date	Revision Details	Dr	Ch
A	15.01.21	Amended to suit comments from Planners	CD	DB

Job Title: Oakcroft Lane, Stubbington

Drawing Title: Hanbury - HA Plans & Elevations

Job No: 220 | Drawing No: HAN-HA-002 | Rev: A

Drawn: CD | Checked: BR | Date: Nov '19

Scale: 1:100 @ A3 (metres 1 2 3 4)

Status: PLANNING

PERSIMMON
Together, we make a home

Persimmon Homes. No dimensions to be scaled from drawing except for the puposes of Planning Applications. The contractor should check all dimensions on site. It is the contractors responsibility to ensure compliance with Building Regulations.

File Location: s:\south coast\technical\current sites\stubbington - oakcroft\drawings\architect\planning\house type drawings\persimmon