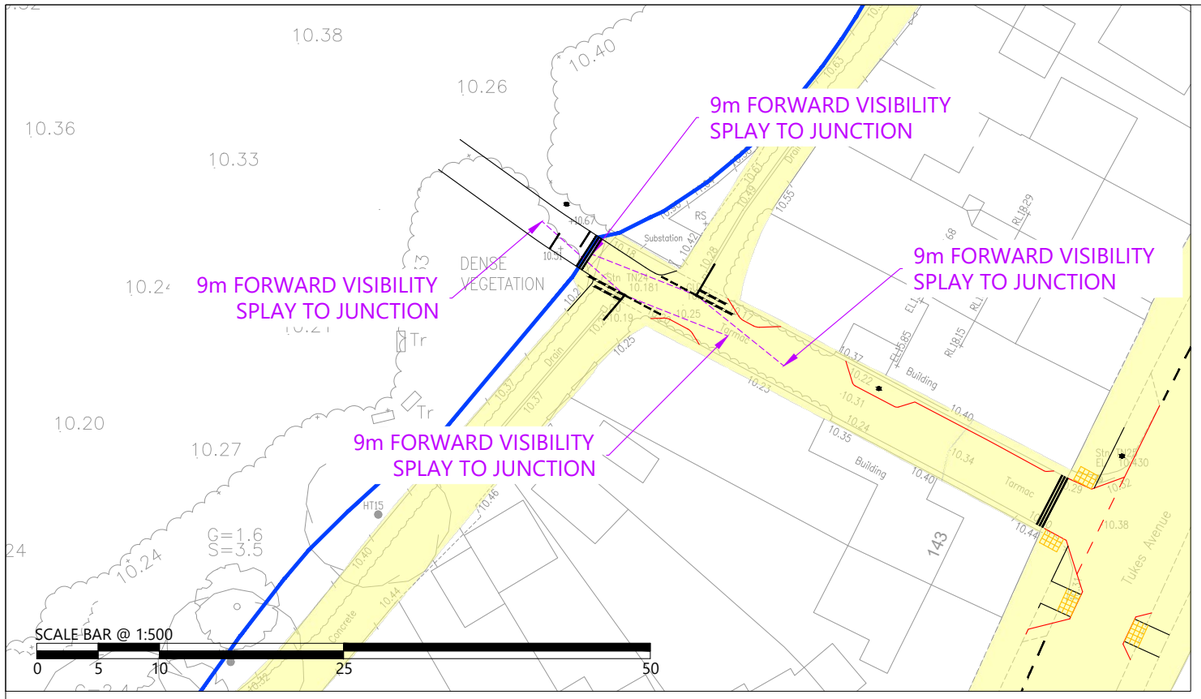

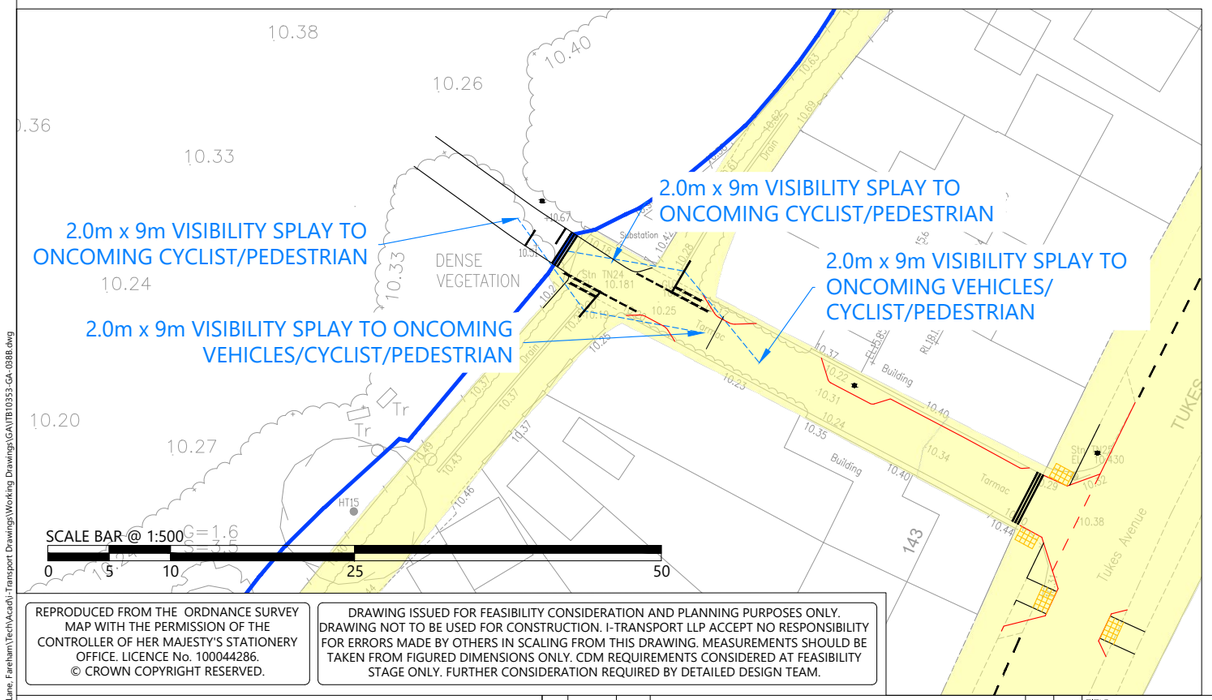

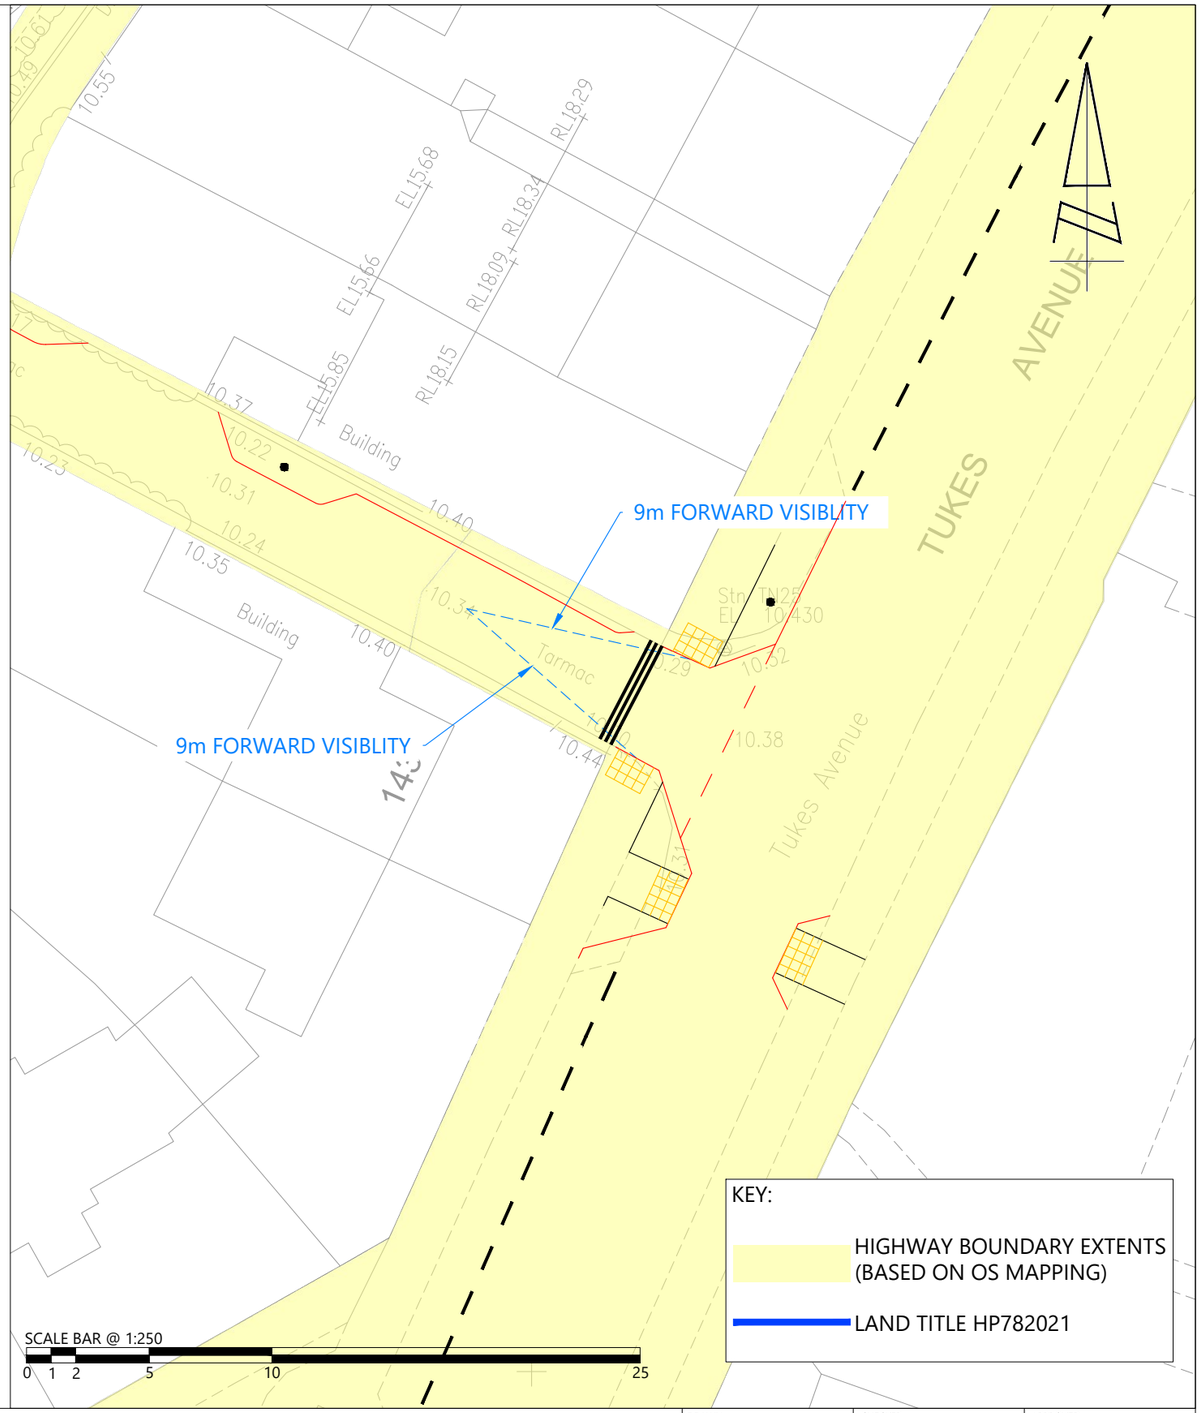

REPRODUCED FROM THE ORDNANCE SURVEY MAP WITH THE PERMISSION OF THE CONTROLLER OF HER MAJESTY'S STATIONERY OFFICE. LICENCE No. 100044286.
© CROWN COPYRIGHT RESERVED.

DRAWING ISSUED FOR FEASIBILITY CONSIDERATION AND PLANNING PURPOSES ONLY. DRAWING NOT TO BE USED FOR CONSTRUCTION. I-TRANSPORT LLP ACCEPT NO RESPONSIBILITY FOR ERRORS MADE BY OTHERS IN SCALING FROM THIS DRAWING. MEASUREMENTS SHOULD BE TAKEN FROM FIGURED DIMENSIONS ONLY. CDM REQUIREMENTS CONSIDERED AT FEASIBILITY STAGE ONLY. FURTHER CONSIDERATION REQUIRED BY DETAILED DESIGN TEAM.

i-Transport
The Square, Basing View,
Basingstoke, Hampshire, RG21 4EB
Tel: 01256 637940
www.i-transport.co.uk

REV	DATE	BY	DESCRIPTION	CHK	APD
B	22.07.22	MC	DESIGN UPDATED TO INCORPORATE STAGE 1 RSA COMMENTS	MC	TW
A	01.07.22	MC	DESIGN UPDATED TO INCORPORATE HCC COMMENTS	MC	TW

STATUS: FOR INFORMATION

TITLE: FOOTWAY/CYCLEWAY PROPOSALS ONTO TUKES AVENUE
VISIBILITY AND LAND TITLES

PROJECT: LAND EAST OF NEWGATE LANE, FAREHAM

CLIENT: MILLER HOMES AND BARGATE HOMES

DRAWN:	CHECKED:	APPROVED:
MC	MC	TW
PROJECT No:	SCALE @ A3:	DATE:
ITB10353	AS SHOWN	13.05.22
DRAWING No:		REV:
ITB10353-GA-038		B

T:\Projects\10000 Series Project Numbers\10353ITB Newgate Lane, Fareham\Tech\Acad\i-Transport Drawings\Working Drawings\GA\ITB10353-GA-038B.dwg