ICD, ENTRY KERB RADII, FLARES, FOOTWAY WIDTHS, GRADIENTS ON APPROACH

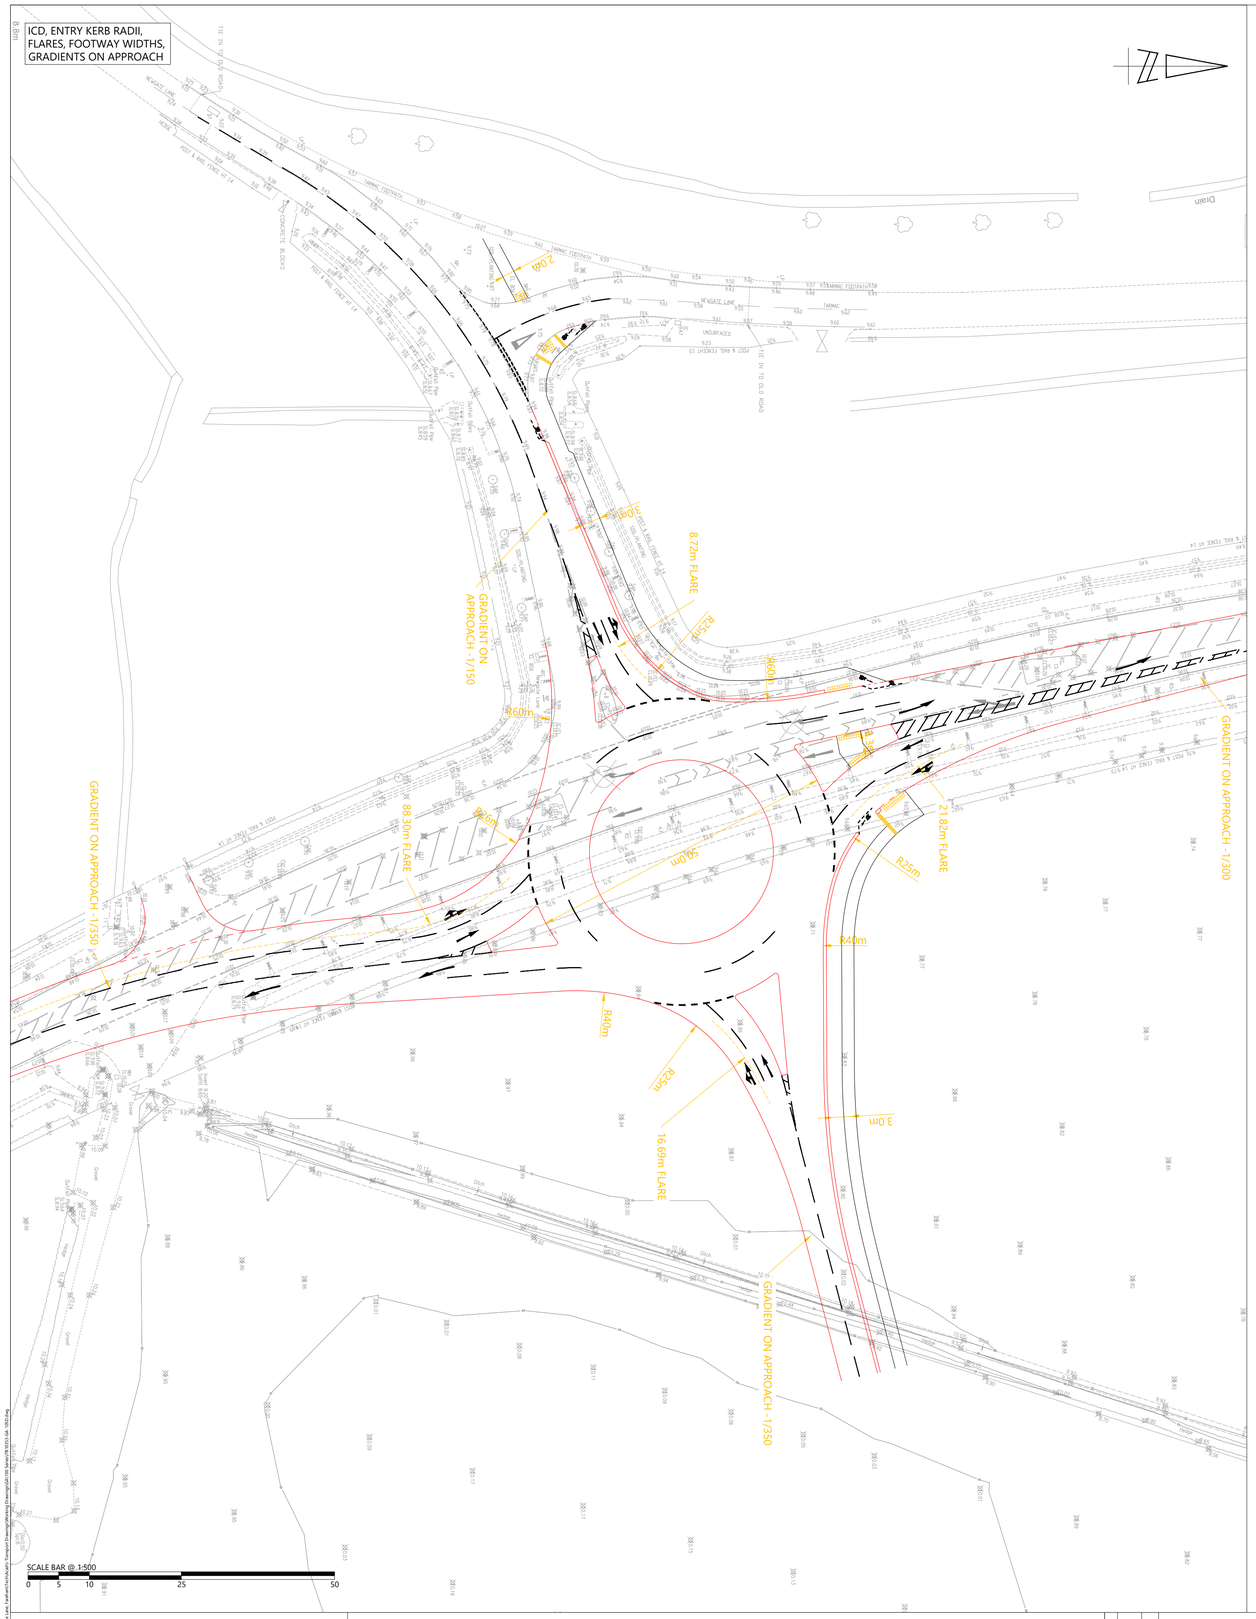

HALF WIDTHS, LANE WIDTHS, ENTRY WIDTHS

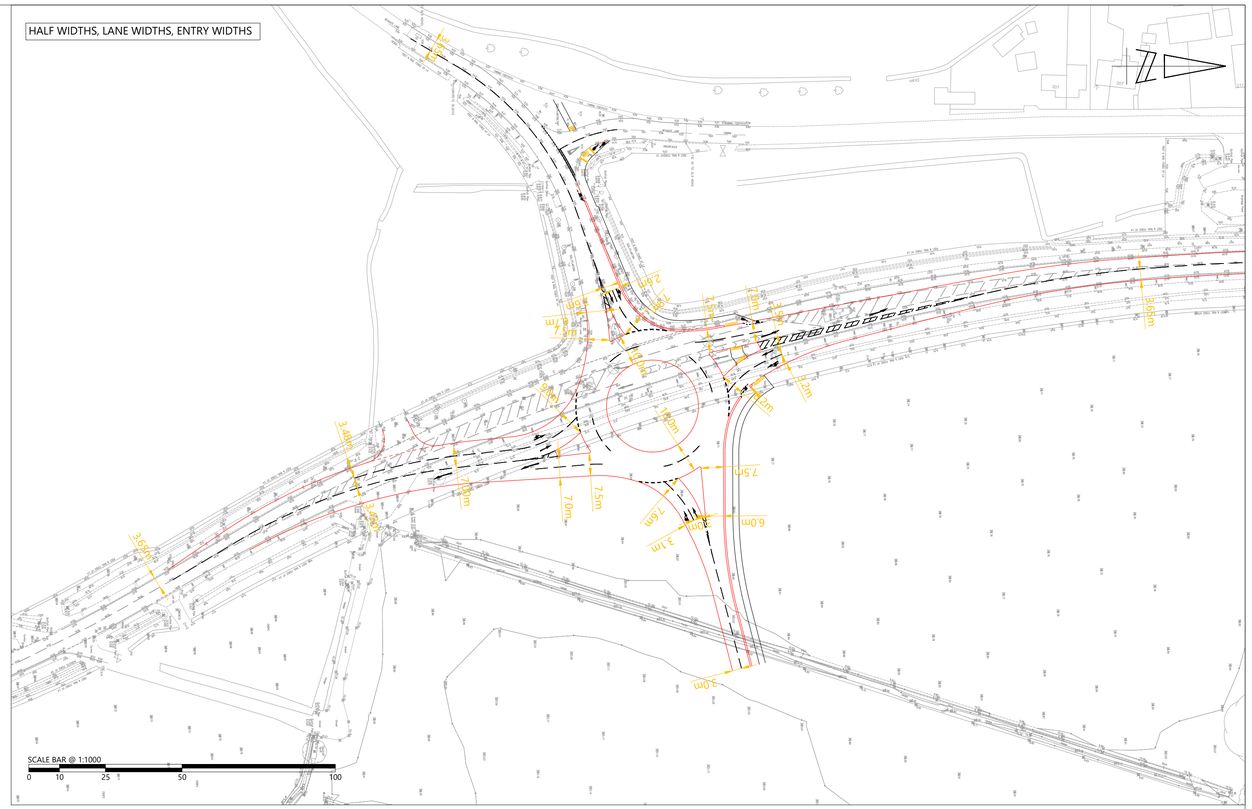

ENTRY ANGLE

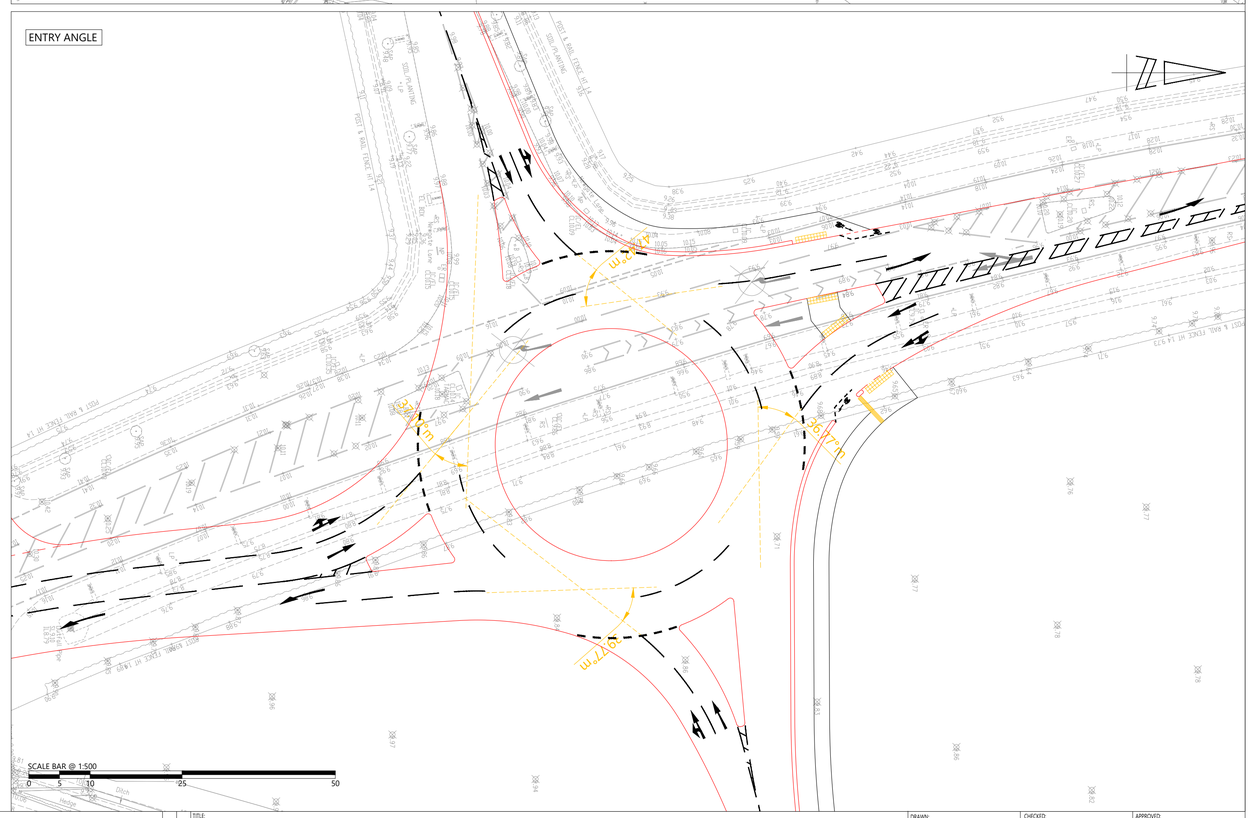

i-Transport

The Square, Basing View,
Basingstoke, Hampshire, RG21 4EB

Tel: 01256 637940

www.i-transport.co.uk

REPRODUCED FROM THE ORDNANCE SURVEY MAP WITH THE PERMISSION OF THE CONTROLLER OF HER MAJESTY'S STATIONERY OFFICE. LICENCE No. 100044286.
© CROWN COPYRIGHT RESERVED.

DRAWING ISSUED FOR FEASIBILITY CONSIDERATION AND PLANNING PURPOSES ONLY. DRAWING NOT TO BE USED FOR CONSTRUCTION. I-TRANSPORT LLP ACCEPT NO RESPONSIBILITY FOR ERRORS MADE BY OTHERS IN SCALING FROM THIS DRAWING. MEASUREMENTS SHOULD BE TAKEN FROM FIGURED DIMENSIONS ONLY. CDM REQUIREMENTS CONSIDERED AT FEASIBILITY STAGE ONLY. FURTHER CONSIDERATION REQUIRED BY DETAILED DESIGN TEAM.

REV	DATE	BY	DESCRIPTION	CHK	APP
D	21.07.22	MC	DESIGN UPDATED TO REFLECT MODELLING	MC	TW
C	29.06.22	MC	DESIGN UPDATED TO INCORPORATE HCC COMMENTS	MC	TW
B	25.01.22	MC	ARRANGEMENTS REVISED TO REMOVE OVERRUN AREA	MC	TW
A	29.11.21	MC	ARRANGEMENTS REVISED TO TAKE ACCOUNT OF STAGE 1 ROAD SAFETY AUDIT	MC	TW

STATUS: FOR INFORMATION

TITLE: PROPOSED ROUNDABOUT TO NEWGATE LANE EAST
PROPOSED GEOMETRY

PROJECT: LAND EAST OF NEWGATE LANE EAST, FAREHAM

CLIENT: MILLER HOMES AND BARGATE HOMES

DRAWN:	CHECKED:	APPROVED:
MC	MC	TW
PROJECT No:	SCALE @ A1:	DATE:
ITB10353	AS SHOWN	25.10.21
DRAWING No:		REV:
ITB10353-GA-105		D

T:\Projects\10000 Series Projects\ITB10353 Bartaglia Lane, Fareham\Civils\Autoff_Transport Drawings\Working Drawings\GA CAD Sheets\ITB10353-GA-105D.dwg